


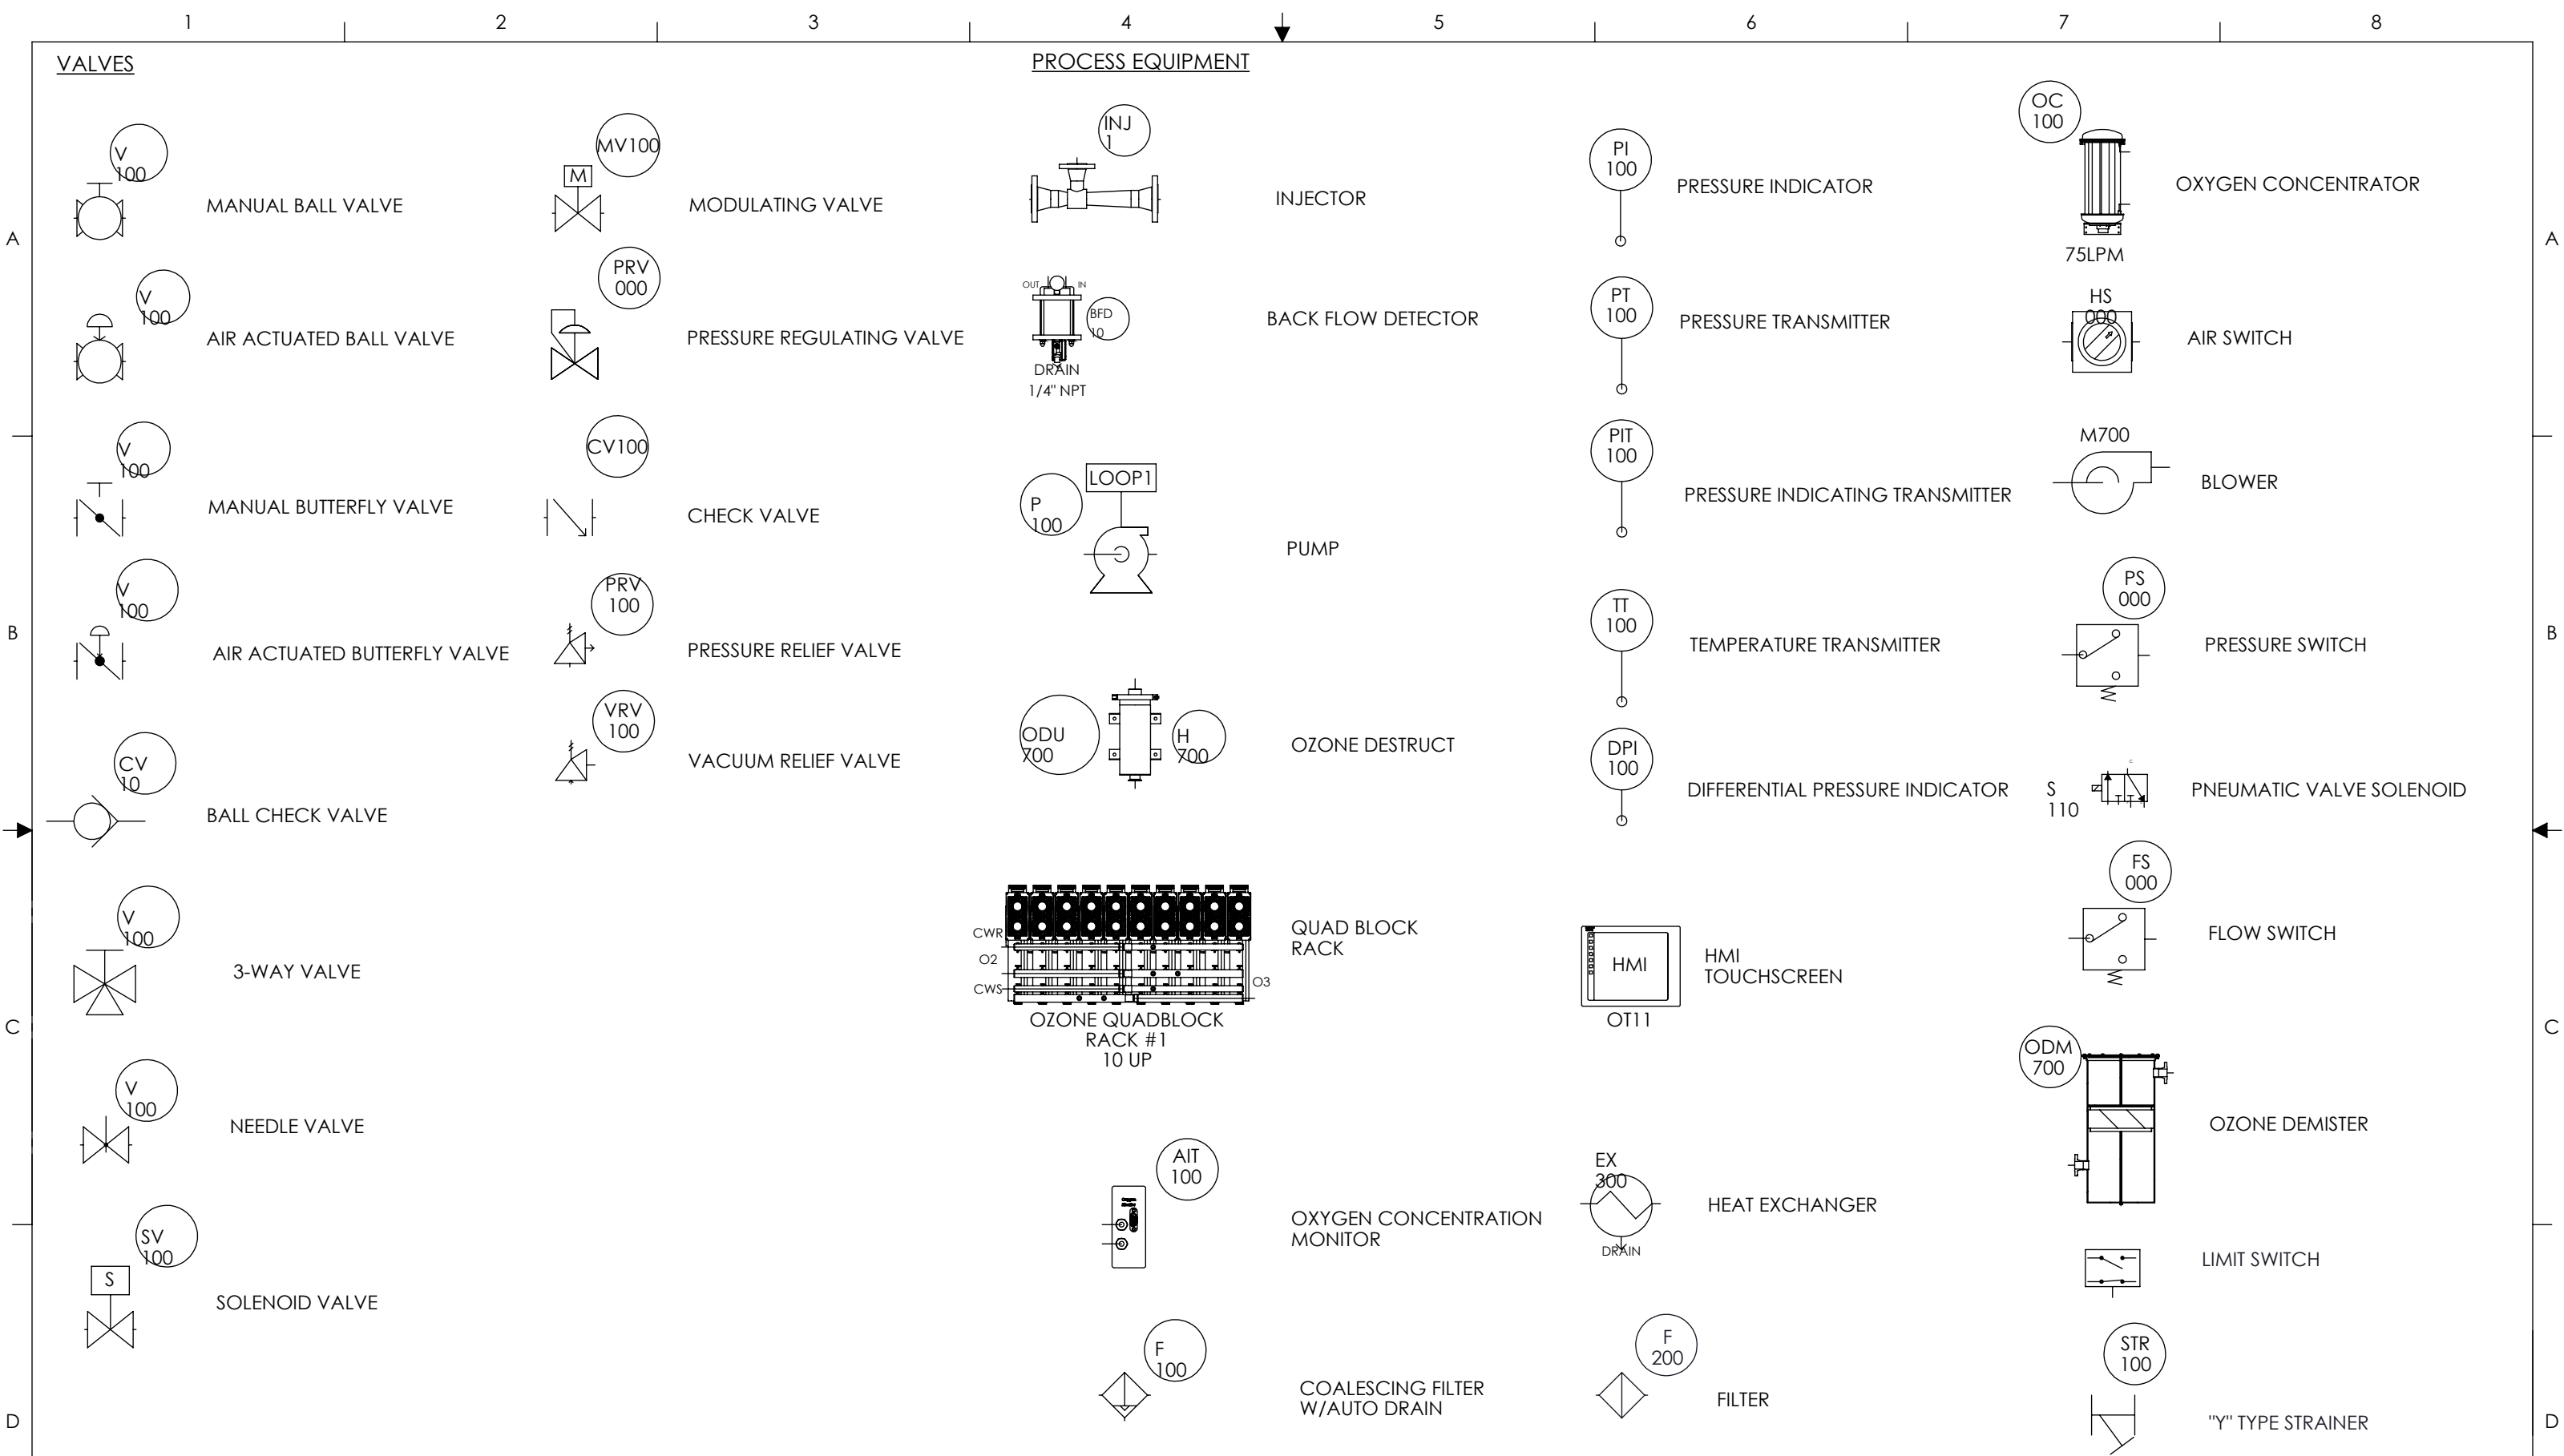


THIS DRAWING AND ALL INFORMATION CONTAINED HEREIN IS THE PROPERTY OF GUARDIAN MANUFACTURING, 2971-A OXBOW CIRCLE, COCOA, FL 32926. IT IS PROPRIETARY INFORMATION AND IT IS FURNISHED FOR THE EXPRESSLY RESTRICTED USE IN CONJUNCTION WITH THIS PROJECT AND SHALL NOT BE COPIED, REPRINTED OR DISCLOSED TO A THIRD PARTY EITHER WHOLLY OR IN PART WITHOUT THE PRIOR WRITTEN CONSENT OF GUARDIAN MANUFACTURING.	 PINNACLE OZONE SOLUTIONS, LLC MODULAR • RELIABLE • EFFICIENT 2971-A OXBOW CIRCLE - COCOA, FL 32926			UNLESS OTHERWISE SPECIFIED:			NAME	DATE	TITLE: STANDARD ZENITH 30-UP P&ID		
				MATERIAL: N/A	DIMENSIONS ARE IN INCHES TOLERANCES ARE: DECIMALS .XX ± .1 ANGLES .X ± .5 WORK ORDER:	DRAWN BY: EW	1/2/2017				
		NEXT ASSY	USED ON	FINISH: N/A		REVIEWED BY:			SIZE: B	DWG. NO. 0780-0000-1	REV A
		APPLICATION				REVIEWED BY:			SCALE: 1:1	WEIGHT:	SHEET 2 OF 4


PROCESS EQUIPMENT CONT.




HOLDING TANK

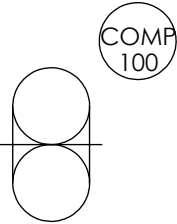


COMPRESSOR

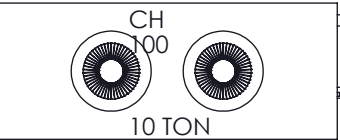


WATER CHILLER

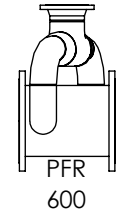

PIPE LINE FLASH REACTOR

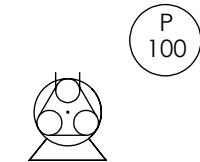

PERISTALTIC PUMP

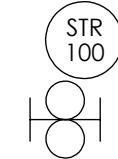

DUPLEX STRAINER

THIS DRAWING AND ALL INFORMATION CONTAINED HEREIN IS THE PROPERTY OF GUARDIAN MANUFACTURING, 2971-A OXBOW CIRCLE, COCOA, FL 32926. IT IS PROPRIETARY INFORMATION AND IT IS FURNISHED FOR THE EXPRESSLY RESTRICTED USE IN CONJUNCTION WITH THIS PROJECT AND SHALL NOT BE COPIED, REPRINTED OR DISCLOSED TO A THIRD PARTY EITHER WHOLLY OR IN PART WITHOUT THE PRIOR WRITTEN CONSENT OF GUARDIAN MANUFACTURING.




2971-A OXBOW CIRCLE - COCOA, FL 32926

NEXT ASSY	USED ON
APPLICATION	

UNLESS OTHERWISE SPECIFIED:	
MATERIAL:	DIMENSIONS ARE IN INCHES
N/A	TOLERANCES ARE: DECIMALS ANGLES .X ± .1 .X ± .5 .XX ± .02 .XXX ± .005
FINISH:	WORK ORDER:
N/A	

	NAME	DATE
DRAWN BY:	EW	1/2/2017
REVIEWED BY:		
REVIEWED BY:		

TITLE:				STANDARD ZENITH 30-UP P&ID	
SIZE:	DWG. NO.			REV	
B	0780-0000-1			A	
SCALE: 1:1		WEIGHT:		SHEET 3 OF 4	

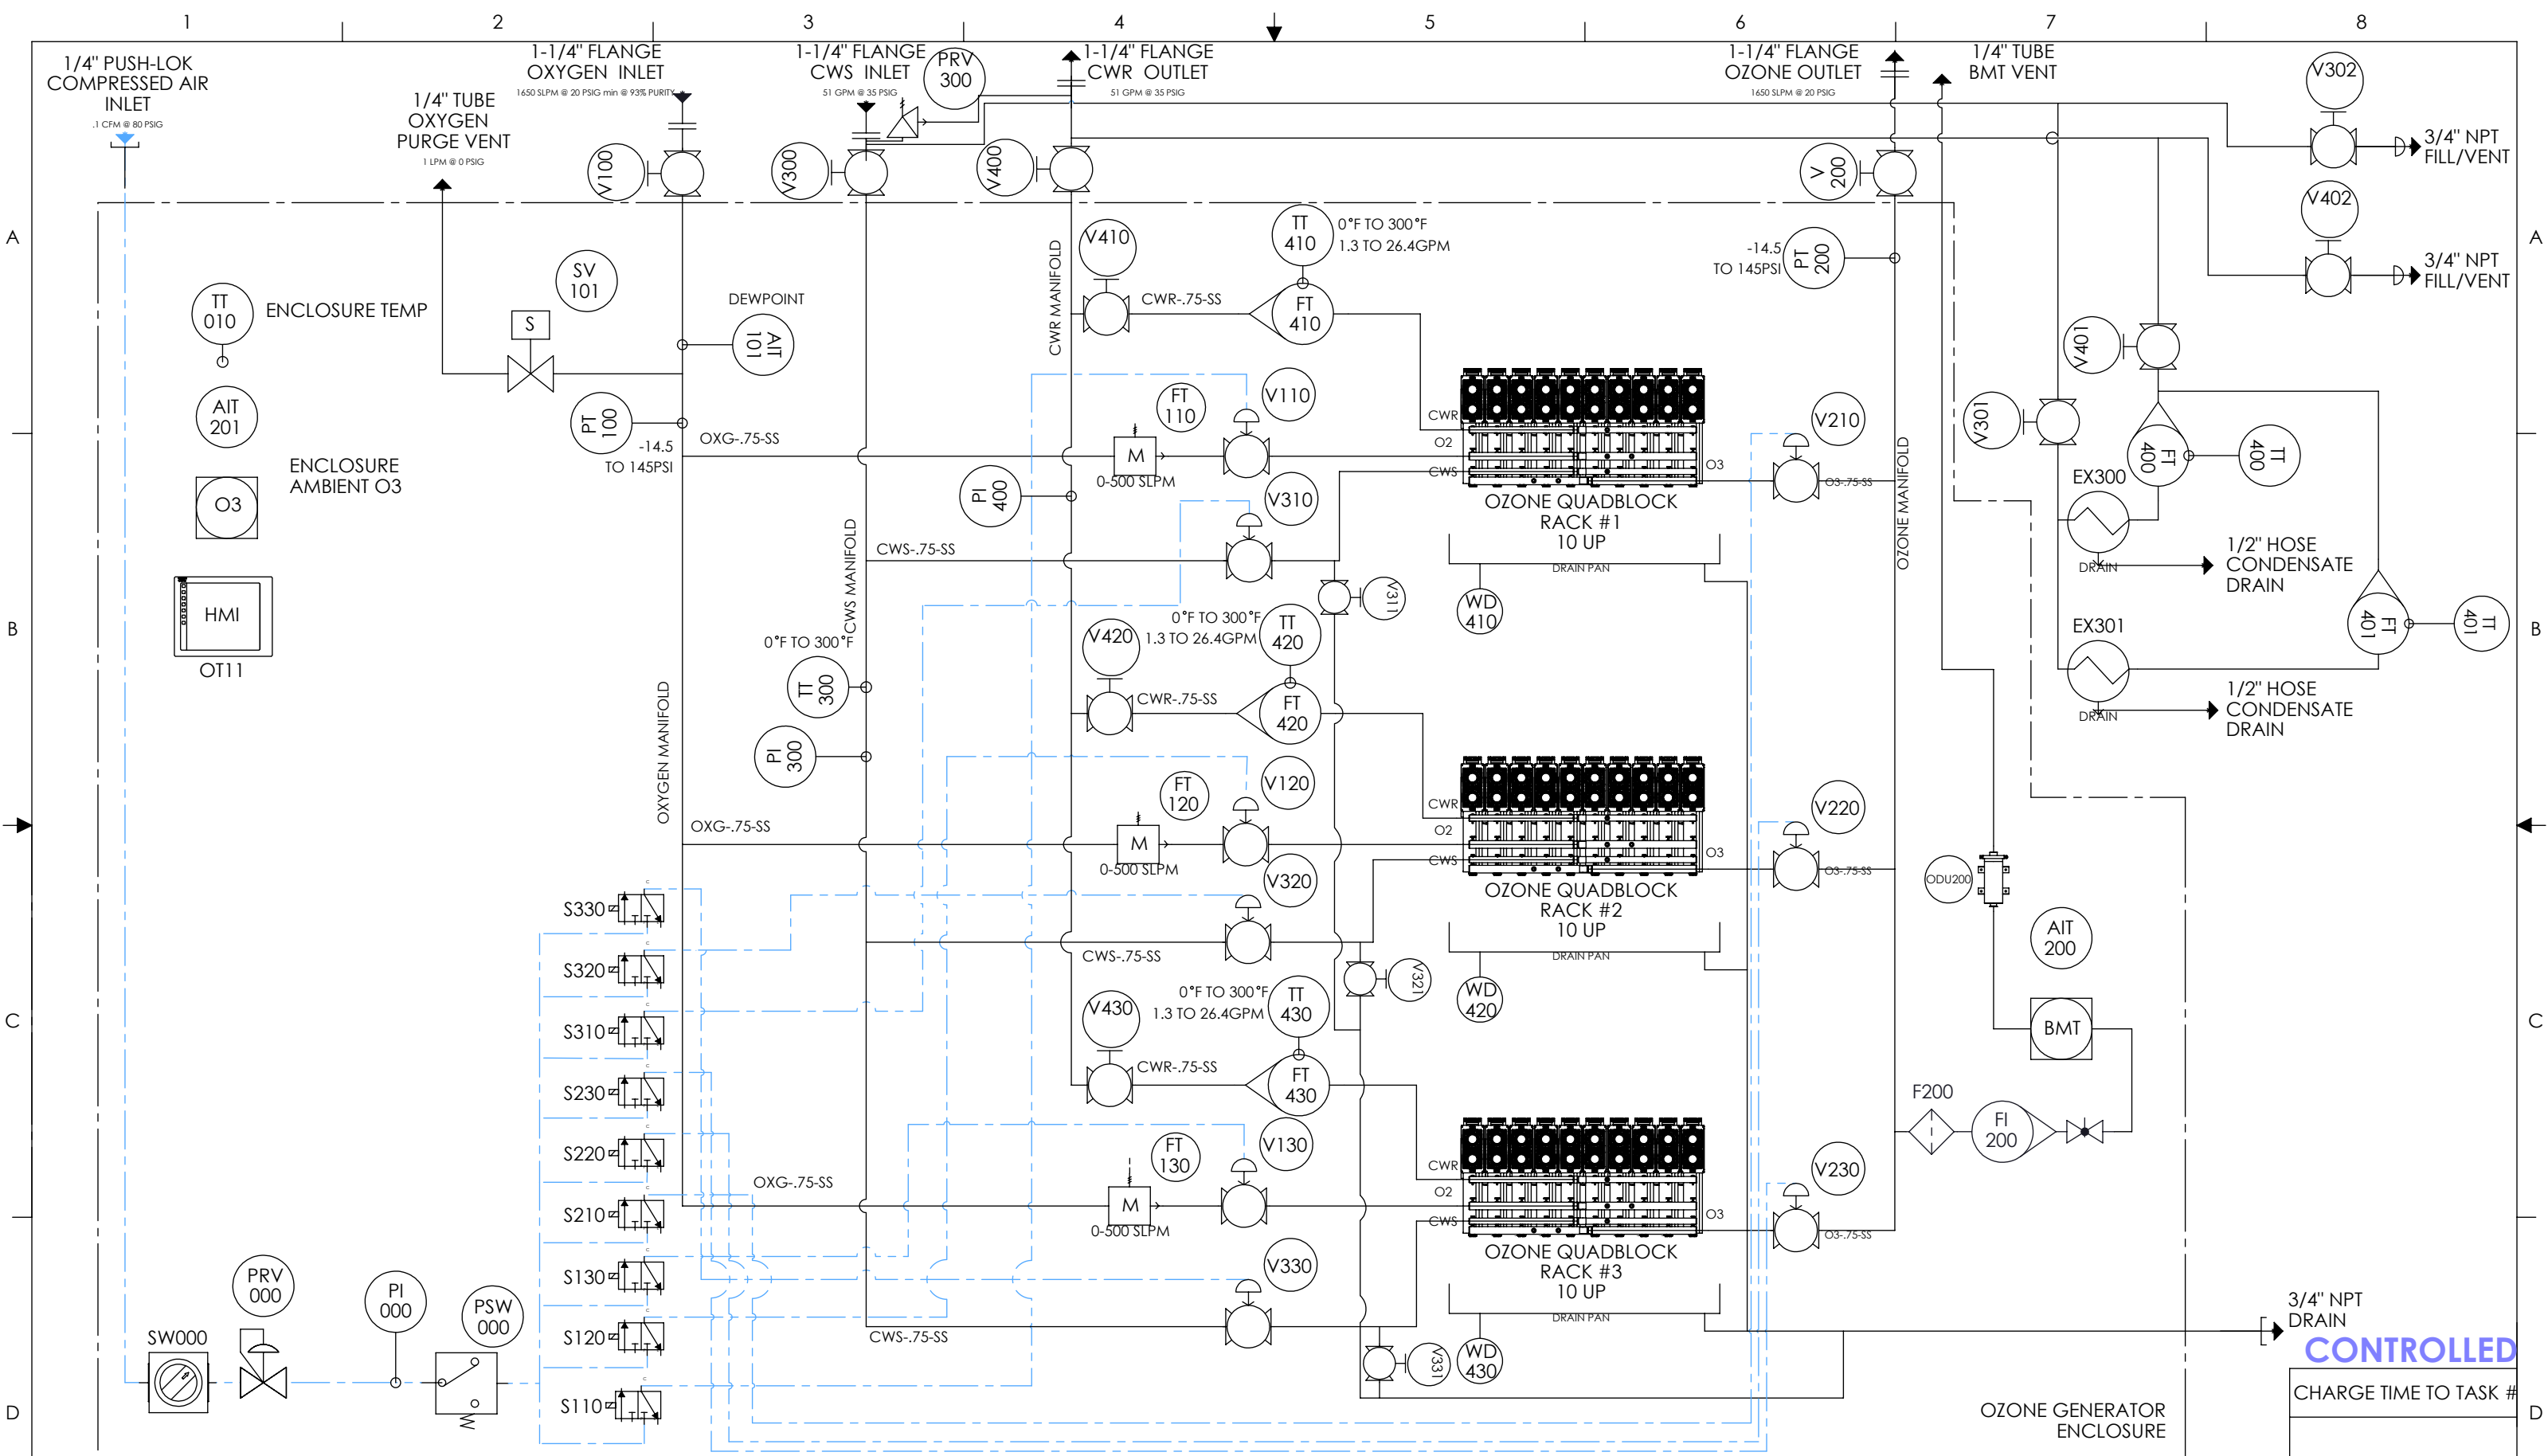

THIS DRAWING AND ALL INFORMATION CONTAINED HEREIN IS THE PROPERTY OF GUARDIAN MANUFACTURING, 2971-A OXBOW CIRCLE, COCOA, FL 32926. IT IS PROPRIETARY INFORMATION AND IT IS FURNISHED FOR THE EXPRESSLY RESTRICTED USE IN CONJUNCTION WITH THIS PROJECT AND SHALL NOT BE COPIED, REPRINTED OR DISCLOSED TO A THIRD PARTY EITHER WHOLLY OR IN PART WITHOUT THE PRIOR WRITTEN CONSENT OF GUARDIAN MANUFACTURING.



Pinnacle
OZONE SOLUTIONS, LLC
MODULAR • RELIABLE • EFFICIENT

2971-A OXBOW CIRCLE - COCOA, FL 32926

NEXT ASSY	USED ON	APPLICATION

MATERIAL:	N/A	UNLESS OTHERWISE SPECIFIED: DIMENSIONS ARE IN INCHES TOLERANCES ARE: DECIMALS .XX ± .02 ANGLES .XXX ± .005
FINISH:	N/A	WORK ORDER:

DRAWN BY:	EW	DATE:	1/2/2017
REVIEWED BY:			
REVIEWED BY:			

TITLE: STANDARD ZENITH 30-UP P&ID	
SIZE: B	DWG. NO.: 0780-0000-1
SCALE: 1:1	WEIGHT:

REV A	SHEET 4 OF 4
--------------	--------------